Permit #F00157425
FilmL.A., Inc.
6255 W Sunset Blvd, 12th Floor
Hollywood, CA 90028
t: (213)977-8600 - f: (213)977-8601
www.filmla.com

Summary Information

Permit No: F00157425 **Type of Permit:** FILMING **Release Date:** 10/14/2019

Production Company	NETFLIX PRODUCTIONS, LLC
Insured Company Name	NETFLIX PRODUCTIONS, LLC
Contact Phone No. 1	323-960-3457
Contact Phone No. 2	
Fax	
Address	5808 W. SUNSET BLVD LOS ANGELES, California 90028
Production Title	BLACK EXCELLENCE
Type of Production	TV Webisode/Mobisode/Podcast

Producer	Mychelle Deschamps
Director	tbd tbd
1st AD	Adam Feil
Production Manager	Eric Olsen
FilmL.A. Coordinator	Cody Penwell
Location Manager	Jesse Cole
Primary Phone	Mobile - 310-266-6905
Secondary Phone	
Location Assistant	na na
Primary Phone	Mobile - 000-000-0000
Secondary Phone	

Fees

Posting 1500	$345.00
Notification Charge	$173.00
FILMLA NON-REFUNDABLE FILM APPLICATION FEE	$699.00
LA CITY LANE AND STREET CLOSURE FEE	$312.00
LA CITY FIRE SAFETY OFFICER	$1,404.00
LA CITY FIRE DEPARTMENT SPOT CHECK SURCHARGE	$85.00
FILMLA MONITOR FEES	$390.00

Total Permit Fee $3,408.00

Number of Locations 1

NOT A PERMIT

FilmL.A., Inc.
6255 W Sunset Blvd, 12th Floor
Hollywood, CA 90028
t: (213)977-8600 - f: (213)977-8601
www.filmla.com

Summary Information — Location

Location 1 of 1

Permit Number F00157425
Production Company NETFLIX PRODUCTIONS, LLC
Insured Company NETFLIX PRODUCTIONS, LLC
Production Title BLACK EXCELLENCE

Location Manager Jesse Cole
Primary Phone Mobile - 310-266-6905
Secondary Phone

Location Address 16033 Valley Vista Blvd Encino, CA 91436
Location Type Private Residence
Prep Dates 10/15/2019 - 10/15/2019 07:00 - 19:00 1 day
Film Dates 10/16/2019 - 10/16/2019 07:00 - 19:00 1 day
Strike Dates 10/17/2019 - 10/17/2019 07:00 - 19:00
Open or Closed to the Public Closed

Generic Conditions
THE CONSUMPTION OF ALCOHOLIC BEVERAGES AND THE USE OF DRUGS, INCLUDING MARIJUANA, ON LOCATION BY ANY CAST, CREW, OR INVITED GUESTS IS STRICTLY PROHIBITED.
*Certain service and personnel fees required by jurisdictional agencies are not collected by FilmL.A. Any such fees must be paid directly to the appropriate agency, and a separate invoice will be provided to the permittee.
*LAFD UFSO: Company must contact FilmL.A. for extension of the Uniformed Fire Safety Officers' hours. During normal business hours, UFSO must also inform the LAFD Film desk of the extension.
All closures impacting sidewalks must be implemented per WATCH manual, CA MUTCD TA-28 & TA-29
Community Survey Obtained
Equipment staging and vehicles may park on one side of the street only.
Must Maintain 5' Clearance on Sidewalks/Walkways
Must maintain local/emergency access
No cast or crew parking on area streets
No interference with merchant activity.
No interference with vehicular or pedestrian traffic
Number of uniformed officers listed on the permit is a minimum requirement. Permittee remains responsible for deploying a sufficient number of uniformed officers to provide traffic and crowd control to ensure the safety of the film crew and the public.
Traffic control must be done in accordance w/MUTCD
Traffic Officers Required
Uniformed officers shall have a copy of the film permit in their possession and are required to confirm that all traffic control signage devices are in place.

Please see attached document Woodley Ave (closure) btwn Valley Vista Blvd south to end - Netflix (10-15-19 to 10-17-19).pdf

Equipment on Location

Type	Quantity
10 Ton Truck	2
5 Ton Truck	2
Cast/Crew vehicles	60
Catering Truck	1
Cube Trucks	2
Generator	1
Honey Wagons	1
Motor Homes	2
Portable	1

Personnel on Location

Type	Quantity
Cast	2
Crew	60
FilmL.A. Monitor(s)	1
LA City UFSO assigned	46128
Off-Duty/Active LAPD Officer(s)	1
Off-Duty/Retired LAPD Officer(s)	2

NOT A PERMIT

FilmL.A., Inc.
6255 W Sunset Blvd, 12th Floor
Hollywood, CA 90028
t: (213)977-8600 - f: (213)977-8601
www.filmla.com

Summary Information — Location

Permit Number F00157425
Production Company NETFLIX PRODUCTIONS, LLC
Insured Company NETFLIX PRODUCTIONS, LLC
Production Title BLACK EXCELLENCE

Location Manager Jesse Cole
Primary Phone Mobile - 310-266-6905
Secondary Phone

restrooms
Stakebed Trucks 3

Filming Activities Equipment on property; Exterior Dialogue; Exterior establishing shots; Exterior models against scenery; Exterior motion without sound; Handheld equipment; Interior Dialogue; Interior models against scenery; Interior motion without sound; TALENT PLAYING CATCH IN BACKYARD;; PLEASE NOTE- FOR THE FULL CLOSURE, LOCAL ACCESS WILL BE ALLOWED AT ALL TIMES; TRUCKS PARKED OVERNIGHT IN POSTING;;

Jurisdiction **Political:** Los Angeles City - Council District 05 **Police:** Los Angeles Police **Fire:** Los Angeles City Department

Thomas Guide **Page:** 561 **Grid:** F4

Approvals

FILML.A. CLOSURES	Joshua Mingo
LOS ANGELES CITY DEPARTMENT OF PUBLIC WORKS	LaMeisha Candler
LOS ANGELES CITY FIRE DEPARTMENT - FILM UNIT	Vincent Owens
LOS ANGELES CITY POLICE DEPARTMENT	Melissa Hernandez
FILML.A. MONITORS	Eric Warczinsky

Coordinator Note MONITOR REQUIRED:
10/15; 0600-1000 (SPOT CHECK)
10/16; 0600-1000 (SPOT CHECK)
10/17; 0600-1000 (SPOT CHECK)

Coordinator Note UFSO REQUIRED:
10/16; 0700-1900

Parking

Base Camp	12825 Ventura Blvd, Studio City, CA, 91604	**Crew Parking**	ENCINO GOLF COURSE 16821 Burbank Blvd, Encino, CA, 91436
Location Type : Other Location		Location Type : Other Location	

Posting "No Parking" signs B/S WOODLEY AVE., VALLEY VISTA BLVD- SOUTH TO THE END (TRUCKS PARKED OVERNIGHT IN POSTING)

Approximate Footage 1201 - 1500 **Log Number** 257411

Date(s) 10/15/2019 to 10/17/2019 **Time(s)** 07:00 to 19:00

Lane / Full Closure FULL CLOUSRE-
WOODLEY AVE., VALLEY VISTA BLVD- SOUTH TO THE END
(RESIDENTS WILL BE ALLOWED ACCESS, IN AND OUT OF CLOSURE, AT ALL TIMES)

Approximate Footage 0 - 300

Date(s) 10/15/2019 to 10/17/2019 **Time(s)** 07:00 to 22:00

NOT A PERMIT

Permit #F00157425

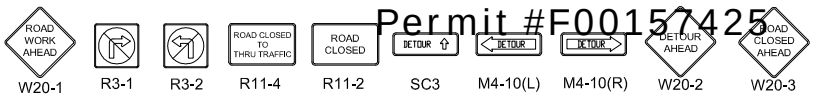

TRAFFIC SIGNAL

TRAFFIC CONE

TYPE I W/ SIGN

FLASHING ARROW SIGN (FAS)

ALL TRAFFIC CONTROL WILL BE INSTALLED TO MEET OR EXCEED THE LATEST CA-MUTCD MINIMUM REQUIREMENTS

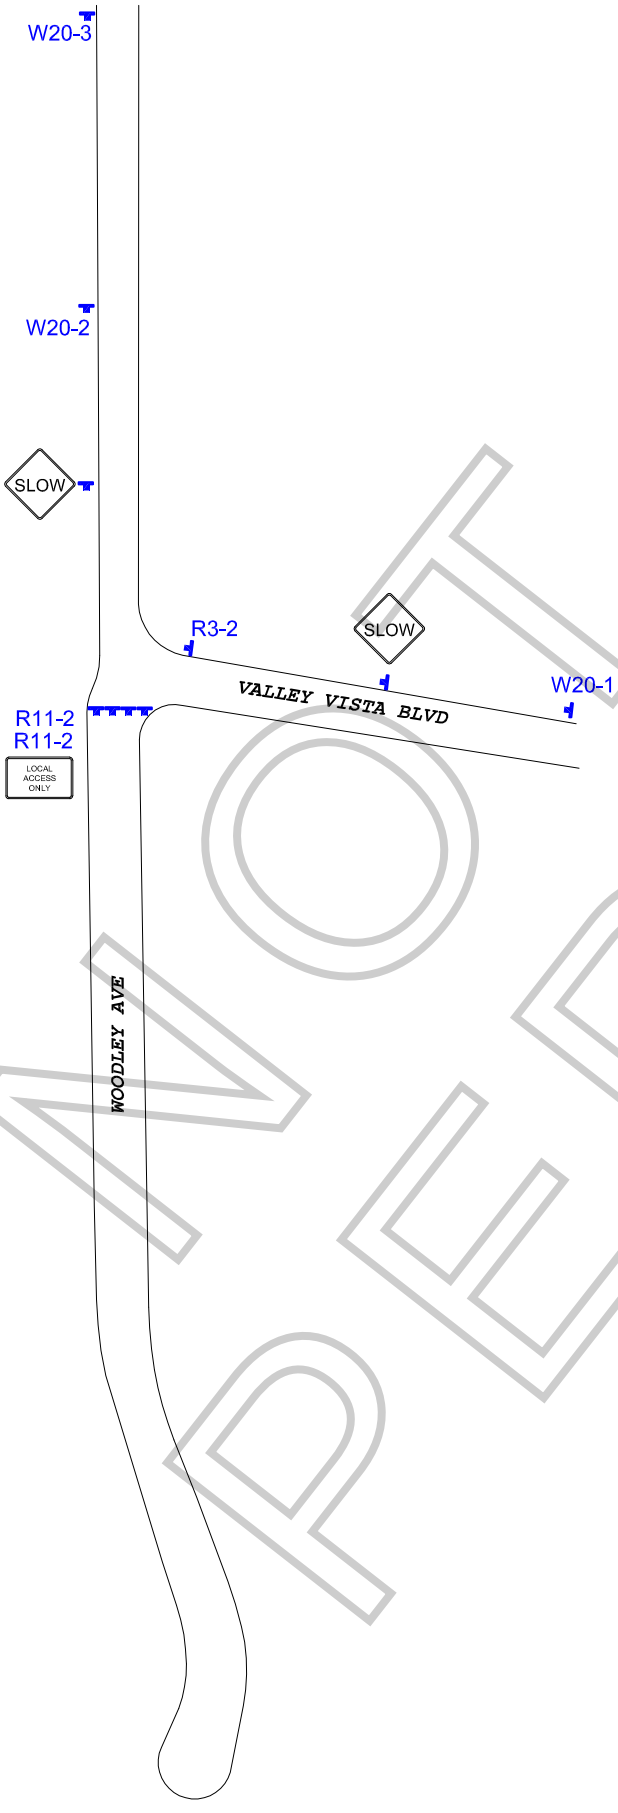

WORK ZONE TRAFFIC CONTROL PLAN
GENERAL NOTES

1. DATE/TIME: 10-15-19 THRU 10-17-19 FROM 07:00 HOURS TO 22:00 HOURS.

2. ALL SIGNING, STRIPING, AND TRAFFIC CONTROL DEVICES SHALL CONFORM TO THE (CURRENT) STATE OF CALIFORNIA DEPARTMENT OF TRANSPORTATION (CALTRANS) STANDARD PLANS AND STANDARD SPECIFICATIONS, CALIFORNIA MUTCD, AND ANY ADDENDUMS THERETO, AND AS SHOWN ON THESE PLANS, SYMBOLS AND ABBREVIATIONS USED ARE SHOWN ON CALTRANS STANDARD PLANS.
3. THERE WILL BE NO INTERFERENCE WITH TRAFFIC SIGNALS OR CROSSWALKS.
4. CONES WILL BE 28" MINIMUM HEIGHT AND HAVE REFLECTORIZED SLEEVES FOR NIGHT WORK.
5. POLICE WILL DIRECT TRAFFIC IF NECESSARY.

NOT A PERMIT

TCP FOR: NETFLIX: "BLACK EXCELLENCE"

LOCATION: FULL STREET CLOSURE OF WOODLEY AVE BTWN VALLEY VISTA BLVD SOUTH TO END LOS ANGELES, CALIFORNIA

CONTACT: ELISA SMITH
OFFICE# 213-763-9000
JESSE COLE
PH# 310-266-6905

JCL TRAFFIC SERVICES
(213) 622-9775
C31-CA Lic # 805357

DATE	REVISIONS	DRAFTER: MARIO MENJIVAR
		SCALE: N.T.S.
		FILM LA: TK